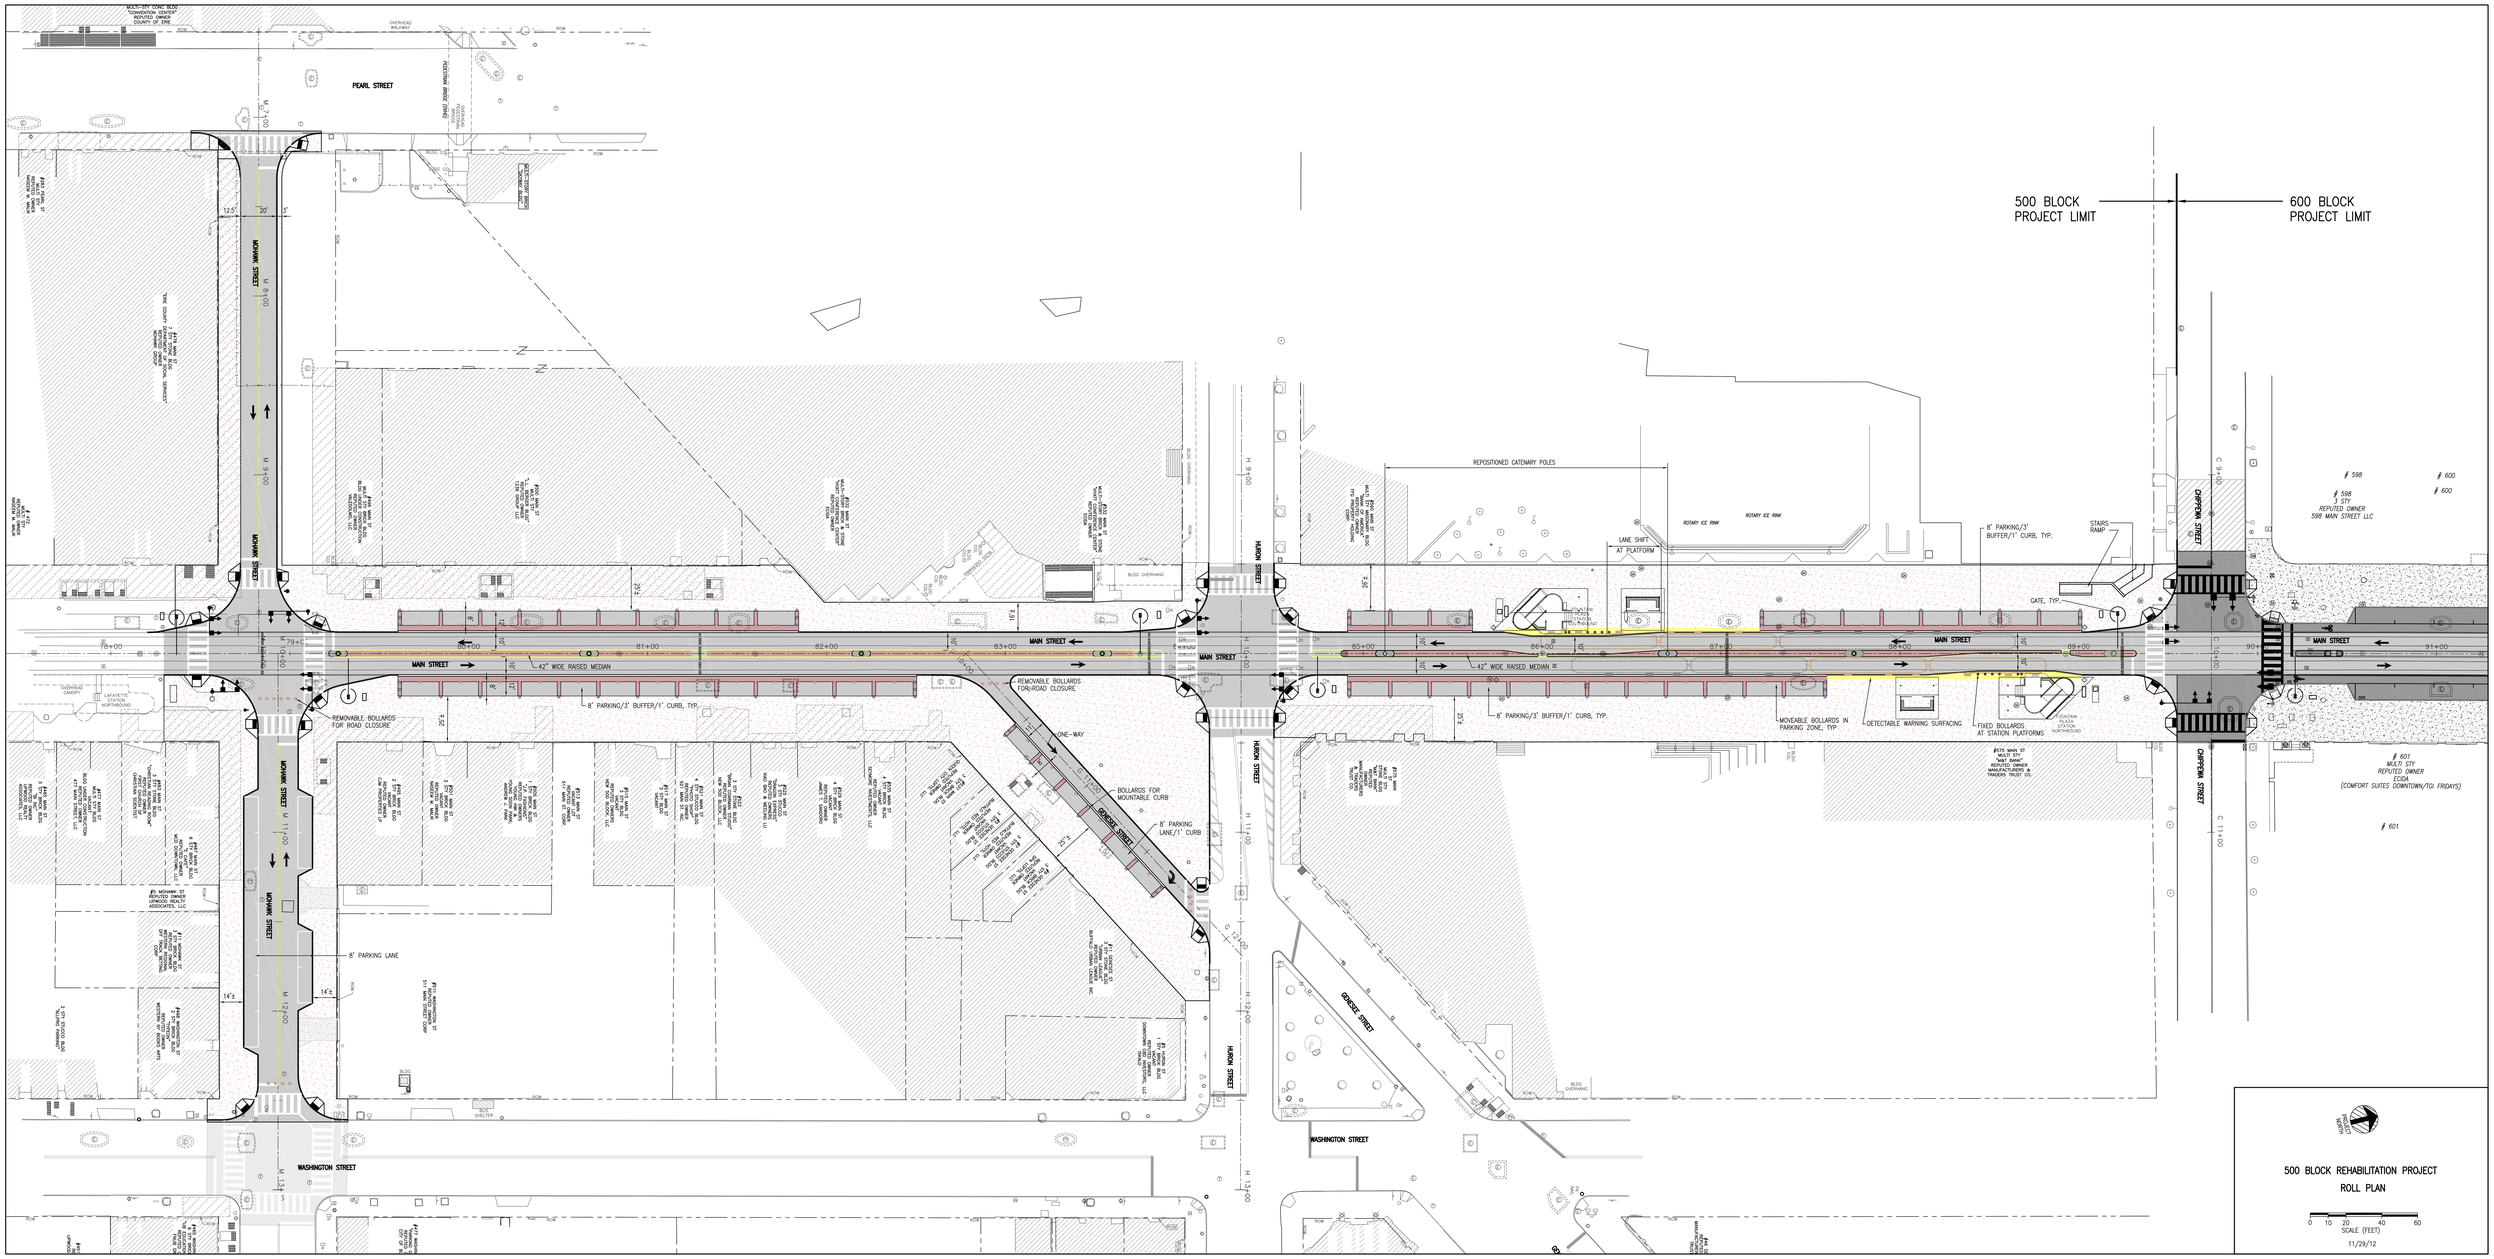
500 BLOCK PROJECT LIMIT
600 BLOCK PROJECT LIMIT
PEARL STREET
MOHAWK STREET
MAIN STREET
CHERRY STREET
CONSOLE STREET
WASHINGTON STREET
42" WIDE RAISED MEDIAN
REMOVABLE BOLLARDS FOR ROAD CLOSURE
8' PARKING/3' BUFFER/1' CURB, TYP.
ONE-WAY
BOLLARDS FOR MOUNTABLE CURB
8' PARKING LANE/1' CURB
8' PARKING LANE
REPOSITIONED CATENARY POLES
ROTARY ICE RINK
LANE SHIFT AT PLATFORM
STAIRS RAMP
GATE, TYP.
MOVEABLE BOLLARDS IN PARKING ZONE, TYP.
DETECTABLE WARNING SURFACING
FIXED BOLLARDS AT STATION PLATFORMS
FOUNTAIN STREET STATION NORTHBOUND
LAFAYETTE STATION NORTHBOUND
OVERHEAD CANOPY
BLDG OVERHANG
BUS SHELTER
#598 3 STY REPUTED OWNER 598 MAIN STREET LLC
#601 MULTI STY REPUTED OWNER ECDA (COMFORT SUITES DOWNTOWN/TGI FRIDAYS)
#575 MAIN ST MULTI STY "NAT BANK" REPUTED OWNER MERCANTILE-SAFE DEPOSIT & TRADERS TRUST CO.
#5 MOHAWK ST REPUTED OWNER MOHAWK ASSOCIATES, LLC
#14 WASHINGTON ST REPUTED OWNER 14 WASHINGTON ST LLC
500 BLOCK REHABILITATION PROJECT
ROLL PLAN
SCALE (FEET)
0 10 20 40 60
11/29/12